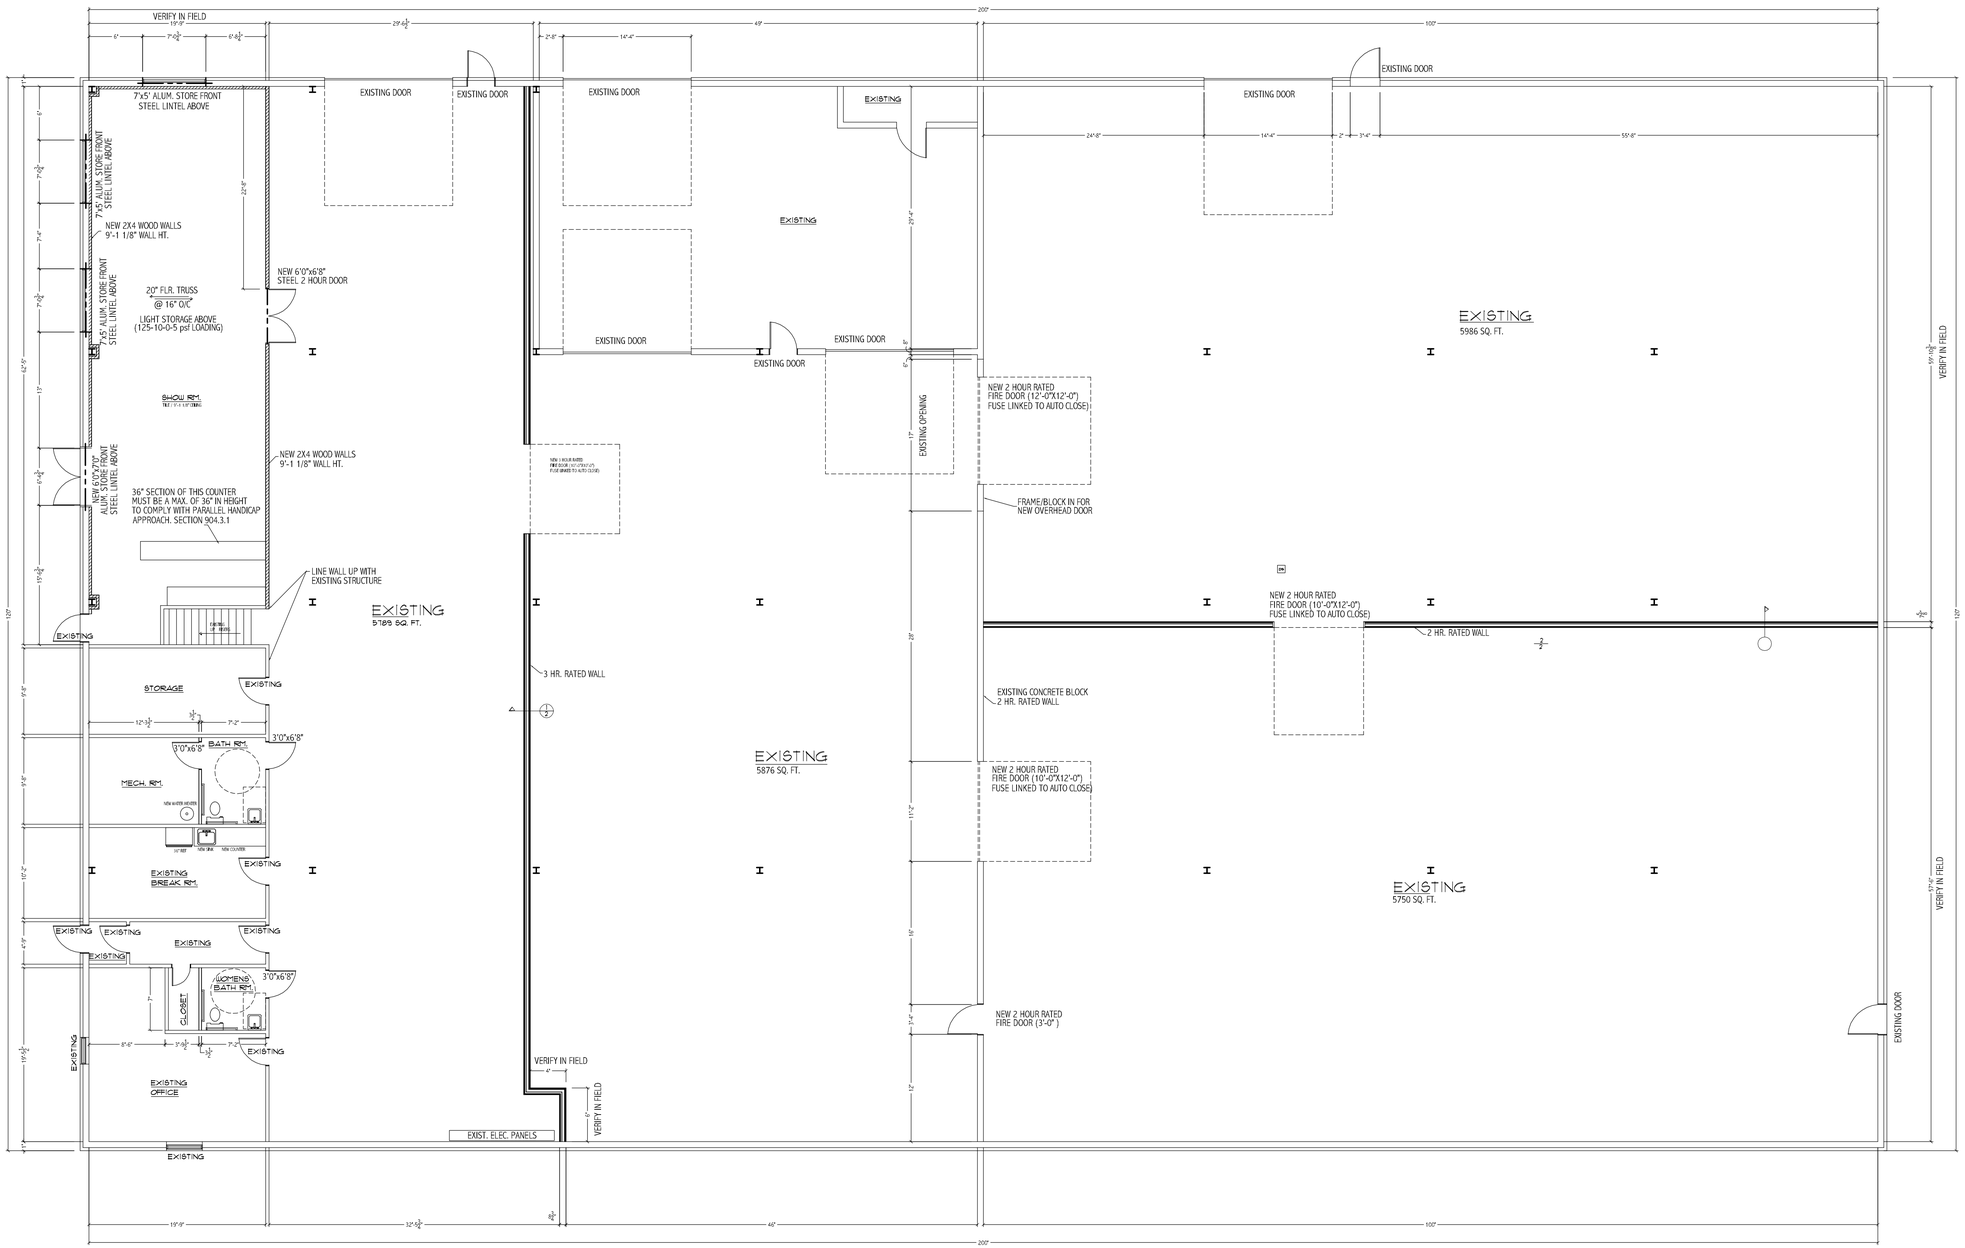

PLUM DESIGN SERVICES
a slice of plum building systems INC
3737 WOODLAND AVE #100, WEST DES MOINES, IA
TELEPHONE 515 327 0698 FAX 515 327 0718

PLUM DESIGN SERVICES, INC. ASSUMES NO RESPONSIBILITY FOR STRUCTURAL OR DIMENSIONAL ERRORS OR OMISSIONS. WE ARE NOT A LICENSED ARCHITECT OR ENGINEER. THESE PLANS ARE PROVIDED ON AN "AS IS" BASIS AND IT IS THE SOLE RESPONSIBILITY OF THE CONTRACTOR AND/OR OWNER TO VERIFY AND CHECK ALL NOTES, DETAILS, ELEVATIONS, SECTIONS, AND FLOOR PLANS PRIOR TO CONSTRUCTION. THE CONTRACTOR AND/OR OWNER SHALL NOTIFY PLUM DESIGN SERVICES, INC. IMMEDIATELY IF ANY ERRORS OR OMISSIONS FOR POSSIBLE CORRECTION ARE IDENTIFIED PRIOR TO START OF CONSTRUCTION. NO WARRANTIES EXPRESS OR IMPLIED INCLUDING COMPLIANCE WITH THIS PLAN WITH APPLICABLE BUILDING CODE REQUIREMENTS ARE MADE.

Mulch Mart

125 N. 10th St.
Waukee, IA

Project Id: PDS-1672
Date: FEB. 2010

REVISIONS:
Date: 3-3-2010
Date: 3-25-2010
Date:

Main Floor Plan

SCALE 1/8" = 1'-0"