WAUKEE STADIUM PHASE II OVERALL PLAN

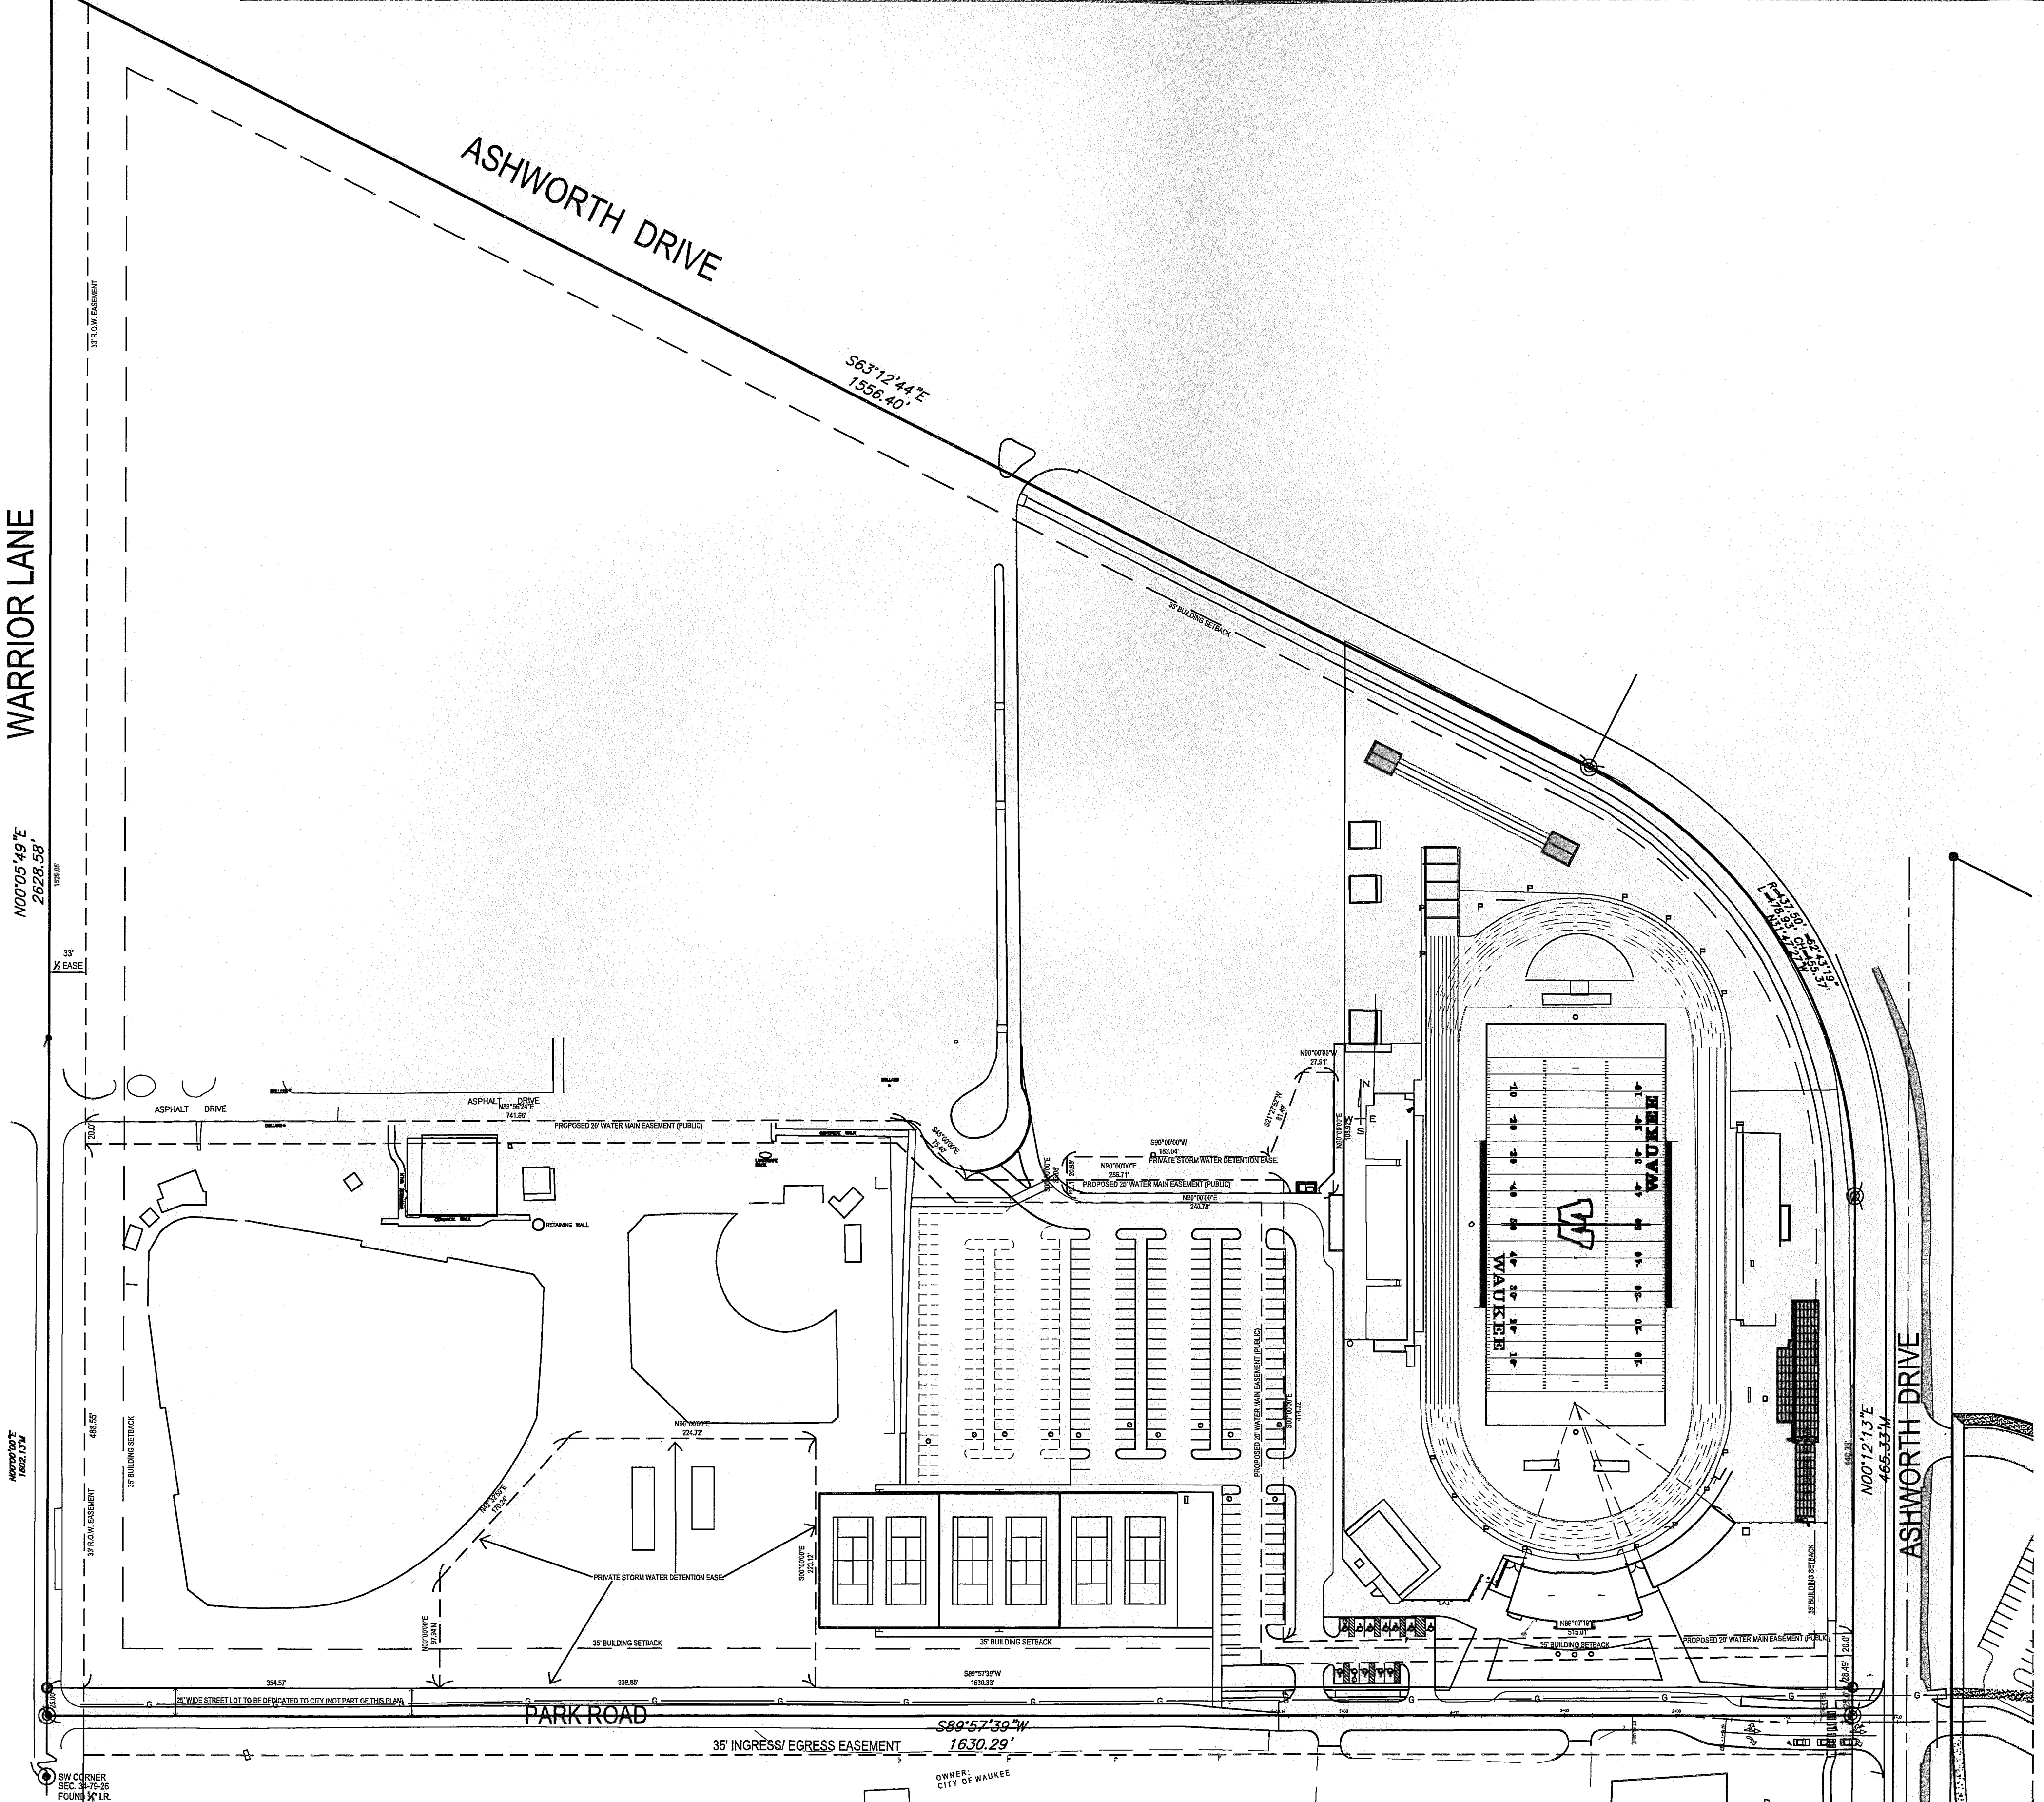

SURVEY LEGEND:

- ◎ INDICATES PLAT CORNER PLACED 3/4" IRON PIPE WITH YELLOW PLASTIC CAP ID#14775
- O INDICATES PROPERTY CORNER- PLACED 3/4" IRON PIPE WITH YELLOW PLASTIC CAP ID#14775
- M MEASURED DISTANCE
- P PLATTED DISTANCE
- R.O.W. RIGHT-OF-WAY
- P.U.E. PUBLIC UTILITY EASEMENT
- (123) STREET ADDRESS

GRAPHIC SCALE
60 0 30 60 120
1 inch = 60 ft. (IN FEET)

M:\land projects 2008\080209\dwg\C2 LAYOUT.dwg 1/19/2009 4:30:38 PM CST

FREVERT RAMSEY KOBES
ARCHITECTS ENGINEERS
4445 CORPORATE DRIVE
SUITE 126
WEST DES MOINES, IOWA
50266-5937
PHONE 515-223-5100
FAX 515-223-7226
WWW.FRK-AE.COM

COPYRIGHT 200x FREVERT-RAMSEY-KOBES ARCHITECTS-ENGINEERS P.C. THIS DOCUMENT AND THE INFORMATION CONTAINED MAY NOT BE REPRODUCED OR EXCERPTED FROM WITHOUT THE EXPRESS WRITTEN PERMISSION OF FREVERT-RAMSEY-KOBES ARCHITECTS-ENGINEERS P.C. UNAUTHORIZED COPYING OR DISCLOSURE OF CONSTRUCTION USE ARE PROHIBITED BY THE COPYRIGHT LAW

WAUKEE SCHOOLS SPORTS COMPLEX
WAUKEE STADIUM PHASE II
WAUKEE COMMUNITY SCHOOL DISTRICT
WAUKEE, IOWA

PROJECT NO.:	1018D2
DATE:	OCTOBER 2008
REVISIONS:	
DRAWING TITLE:	OVERALL LAYOUT PLAN
DRAWING NO.:	C2.0