MATERIAL PERCENTAGES:

COUNTY MATERIALS HALF HEIGHT UNIT (SLATE) - 1006.73 SF / 43.9%
COUNTY MATERIALS SPLIT FACE UNIT (LIMESTONE) - 587.89 SF / 25.6%
INSULATED STEEL DOORS - 504 SF / 21.9%
EIFS & COPING - 197.2 SF / 8.6%




**NORTH ELEVATION** **1**

1/8" = 1'-0"

MATERIAL PERCENTAGES:

COUNTY MATERIALS HALF HEIGHT UNIT (SLATE) - 1251.9 SF / 36%
COUNTY MATERIALS SPLIT FACE UNIT (LIMESTONE) - 1252.13 SF / 36%
INSULATED STEEL DOORS - 119.78 SF / 3.4%
EIFS & COPING - 325.71 SF / 9.5%
STOREFRONT - 412.44 SF / 11.9%
AWNING - 111.75 SF / 3.2%

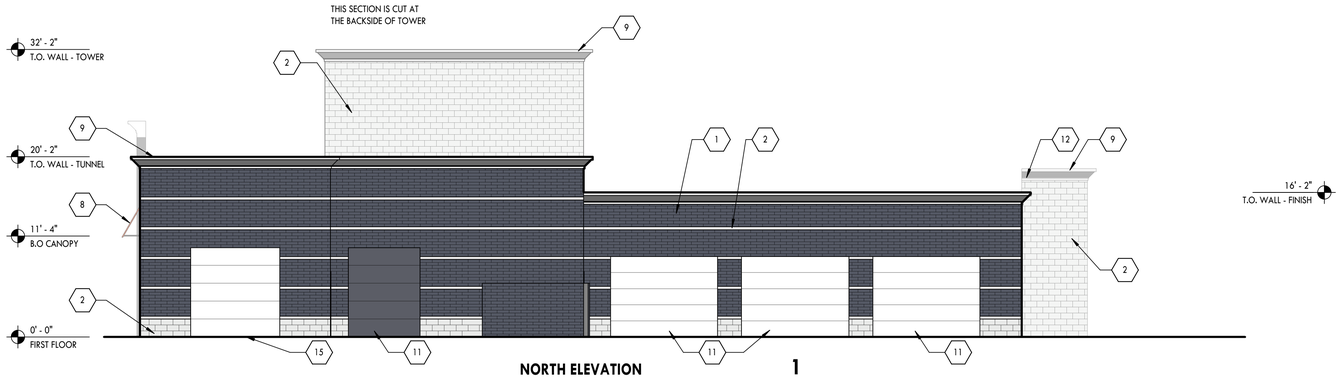


**WEST ELEVATION** **2**

1/8" = 1'-0"

MATERIAL PERCENTAGES:

COUNTY MATERIALS HALF HEIGHT UNIT (SLATE) - 538.39 SF / 23.5%
COUNTY MATERIALS SPLIT FACE UNIT (LIMESTONE) - 702.58 SF / 30.6%
INSULATED STEEL DOORS - 50.31 SF / 2.1%
EIFS & COPING - 343.72 SF / 15.1%
STOREFRONT / GLASS OVERHEAD DOORS - 658 SF / 28.7%

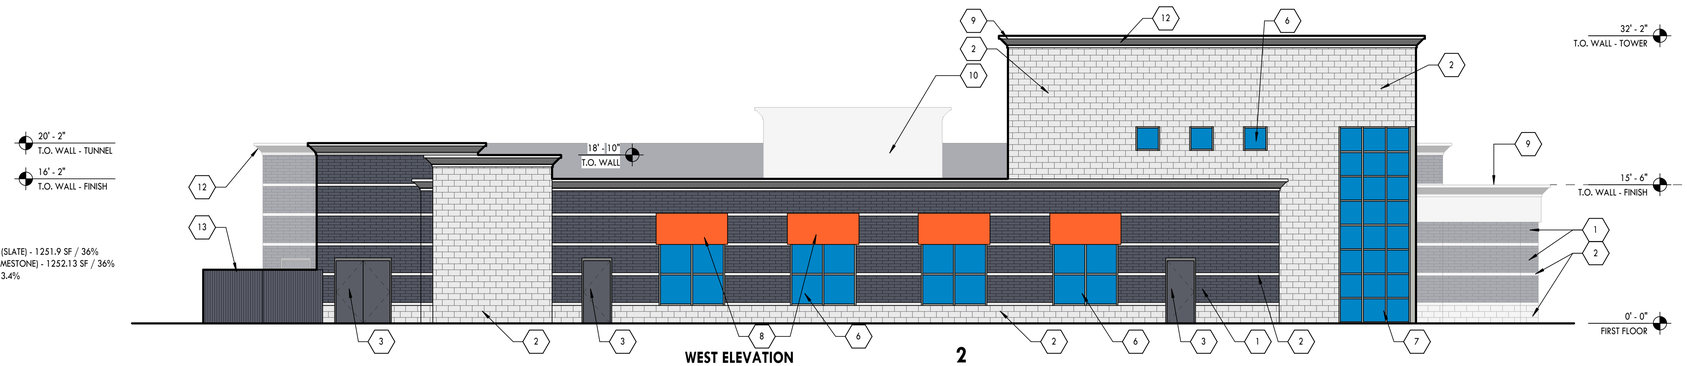


**SOUTH ELEVATION** **3**

1/8" = 1'-0"

MATERIAL PERCENTAGES:

COUNTY MATERIALS HALF HEIGHT UNIT (SLATE) - 1311.8 SF / 37.9%
COUNTY MATERIALS SPLIT FACE UNIT (LIMESTONE) - 1381.86 SF / 40%
EIFS & COPING - 231.92 SF / 6.7%
STOREFRONT - 378.89 SF / 11%
AWNING - 152.42 SF / 4.4%

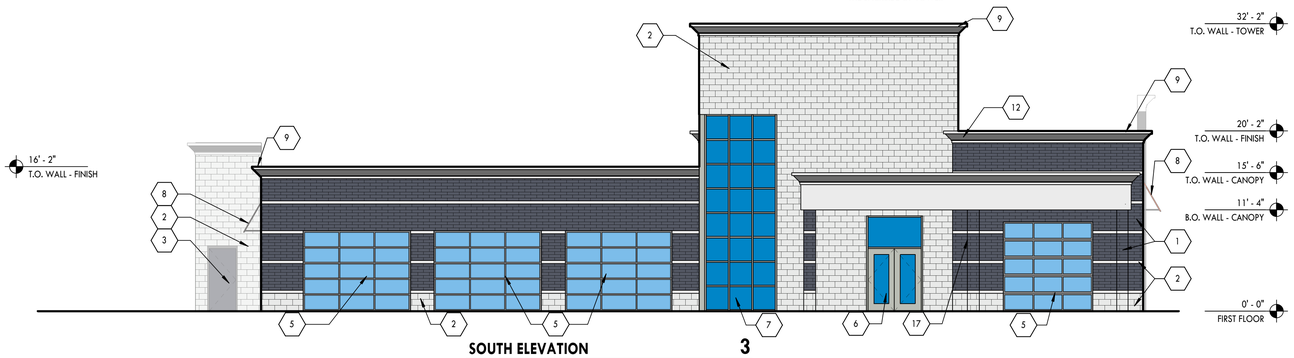


**EAST ELEVATION** **4**

1/8" = 1'-0"

## KEYED NOTES

1 HALF HEIGHT COLORED CONCRETE BRICK. FILL ALL NON-REINFORCED CORES W/ "CORE FILL 500" FOAM INSULATION, R-9
2 4" OR 8" (NOMINAL) HEIGHT COLORED SPLIT FACE CMU. FILL ALL NON-REINFORCED CORES WITH "CORE FILL 500" FOAM INSULATION, R-9
3 INSULATED STEEL MANDOOR W/ PAINTED FINISH, MATCH WALL COLOR.
4 APPROXIMATE ROOF LINE, SHOWN FOR REFERENCE ONLY.
5 GLASS OVERHEAD DOOR.
6 1" INSULATED GLASS IN THERMALLY BROKEN ALUMINUM STOREFRONT FRAMING. REFER TO STOREFRONT ELEVATIONS AND WALL SECTIONS.
7 1" INSULATED GLASS IN THERMALLY BROKEN ALUMINUM CURTAIN WALL FRAMING.
8 FABRIC AWNING W/ MILL FINISH FRAME AND OPEN ENDS PROVIDED AND INSTALLED BY OWNER.
9 PREFINISHED METAL COPING.
10 BACKSIDE OF PARAPET BEYOND.
11 PREFINISHED COILING DOOR.
12 EIFS OVER SHEATHING AND METAL STUD FRAMING.
13 GALVANIZED STEEL GATE ASSEMBLY W/ COMPOSITE WOOD SLATS. COLOR TO BE DARK GREY
14 LOUVER. REFER TO MECHANICAL DRAWINGS.
15 REFER TO STRUCTURAL DRAWINGS FOR FLOOR SLAB ELEVATIONS @ TUNNEL ENTRY/ EXIT.
16 LIGHT FIXTURE. REFER TO ELECTRICAL DRAWINGS. FIXTURE TO BE CENTERED ON WIDTH OF WALL AS SHOWN, OR CENTERED OVER DOOR WIDTH AT "SIM"
17 J BOX WITH CONDUIT BACK TO OFFICE FOR WIRELESS ACCESS POINT. J BOX IS TO BE MOUNTED IN SIDE FACE OF THIS COLUMN, 12" FROM END OF COLUMN TO C.L. OF BOX. REFER TO ENGINEERING DRAWINGS. COORDINATE LOCATION OF BOX AND CONDUIT TERMINATION
18 24 1/2" W X 22 1/2" T OPENING IN WALL FOR MAKE UP AIR EQUIPMENT. SILL TO BE 20" ABOVE TUNNEL FLOOR. COORDINATE LOCATION AND SIZE WITH MECHANICAL CONTRACTOR
19 BUILDING ADDRESS NUMERALS, COROPLAST APPLIED TO DARK GRAY MASONRY WALL. 9" TALL, CENTERED VERTICALLY BETWEEN SPLIT-FACE BAND AND CORNICE, AND CENTERED HORIZONTALLY ABOVE WALL BELOW. COLOR TO BE WHITE TO MATCH SPLIT-FACE COLOR
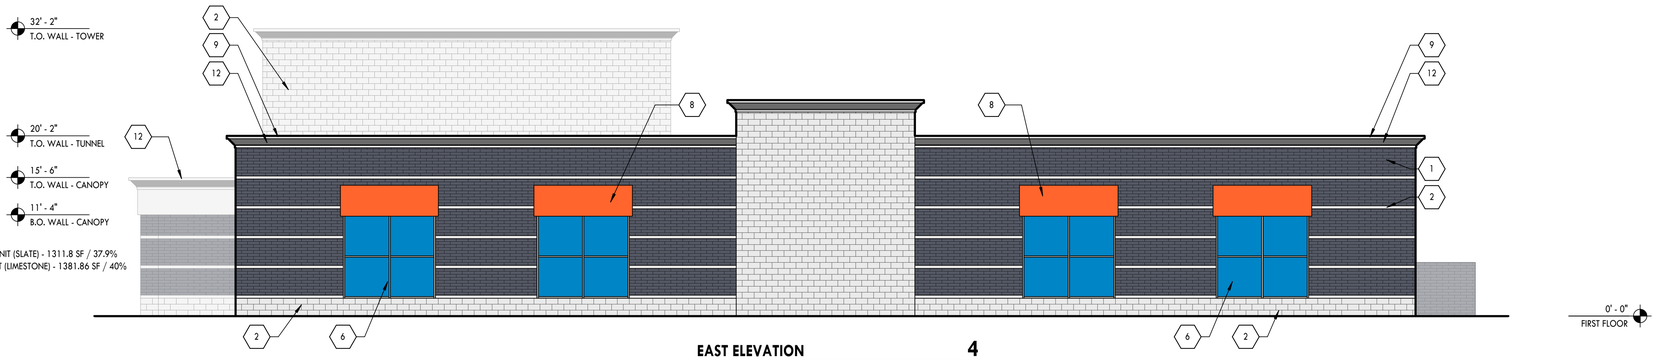
## EXTERIOR MATERIALS

- COUNTY MATERIALS HALF HEIGHT UNITS "SLATE" (KEYNOTE 1) WITH 1 BAG OF SOLOMON COLORS 97H SUPERBLACK MIXED PER 2 BAGS OF STANDARD GRAY MORTAR.
- COUNTY MATERIALS SPLITFACE UNITS "LIMESTONE" (KEYNOTE 2) WITH FEDERAL WHITE MASONRY CEMENT MORTAR.
- EIFS STO 35237 CLOUD STOLIT X FINE
- COPING FIRESTONE UNA CLAD ELECTRIC BLUE




## KEY PLAN

CURRAN
ARCHITECTURE
5719 LAWTON LOOP E. DR., #212
INDIANAPOLIS, IN 46212
O :: 317.288.0681
F :: 317.288.0753

CERTIFICATION

PRELIMINARY
NOT FOR
CONSTRUCTION

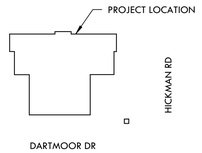THIS DRAWING AND THE IDEAS, DESIGNS AND CONCEPTS CONTAINED HEREIN ARE THE EXCLUSIVE INTELLECTUAL PROPERTY OF CURRAN ARCHITECTURE, AND ARE NOT TO BE USED OR REPRODUCED, WHOLE OR IN PART, WITHOUT THE WRITTEN CONCENT OF CURRAN ARCHITECTURE.
© COPYRIGHT 2022, CURRAN ARCHITECTURE

PROJECT INFORMATION

PRIME CAR WASH,
WAUKEE, IA

FRIDLEY PALMS
PLAT 1

ISSUE DATES

| ISSUE | DATE |
|---|---|

230142

EXTERIOR ELEVATIONS

# A201