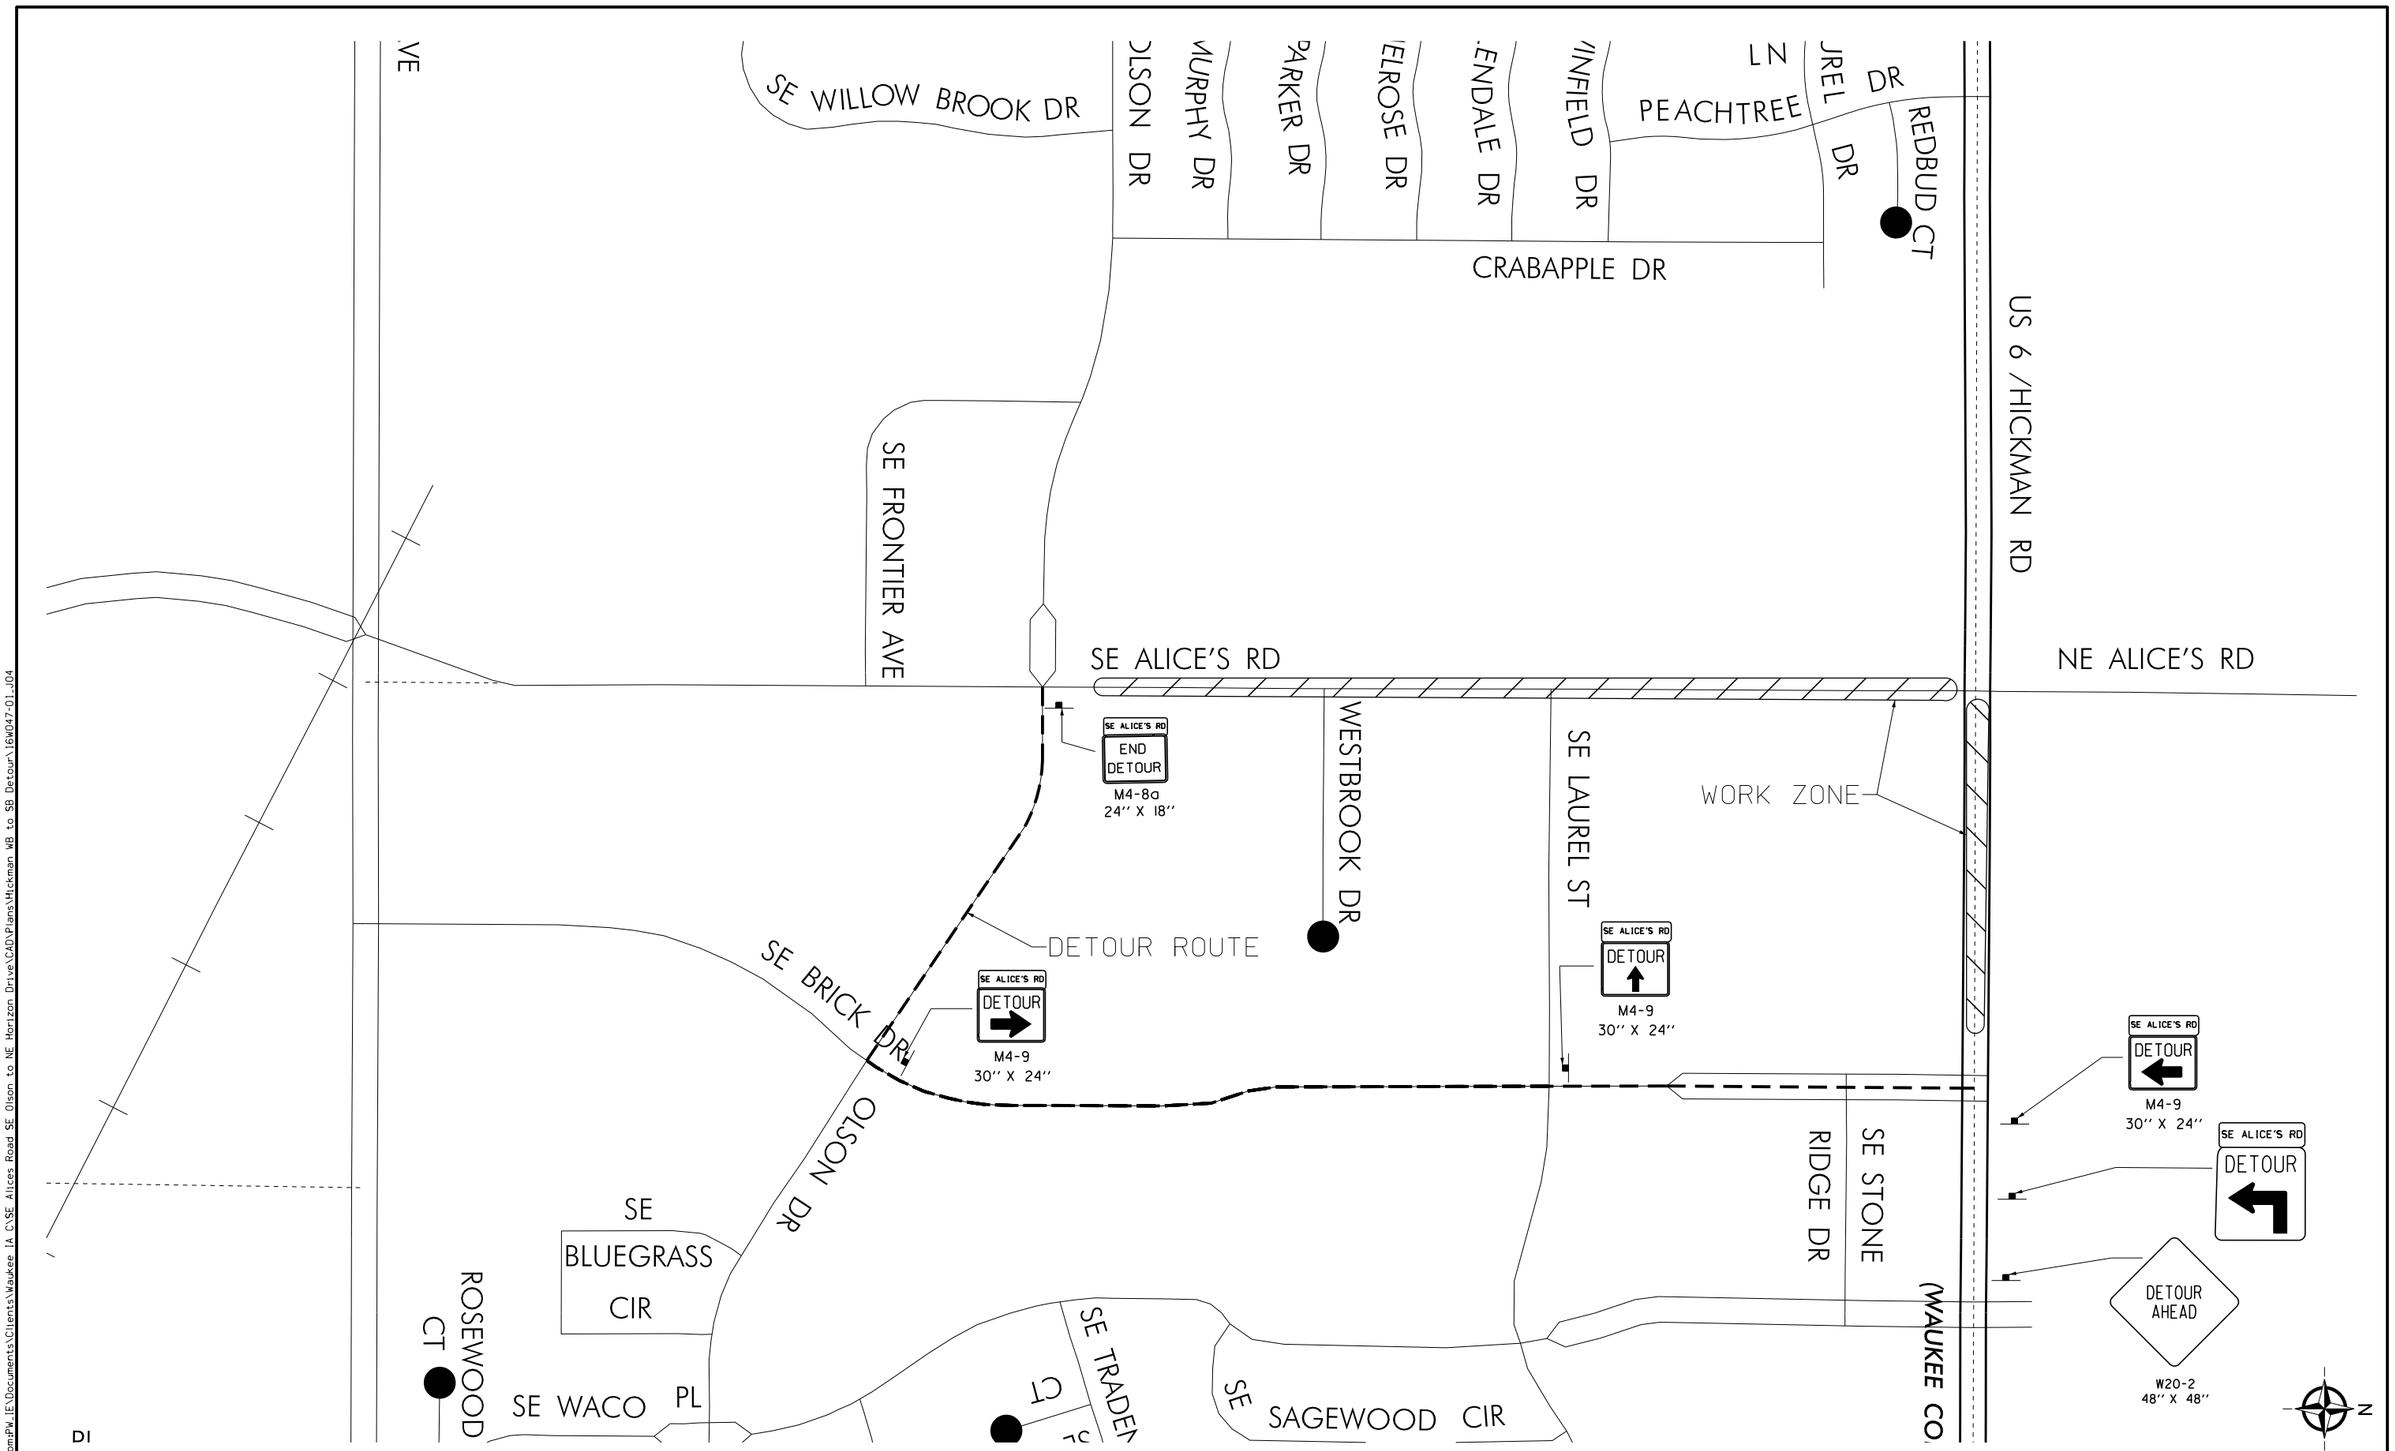

D:\PW-APS1.foth.com\PW_IE\Documents\Clients\Waukee IA C\SE Alices Road SE Olson to NE Horizon Drive\CAD\Plans\Hickman WB to SB Detour\16W047-01_J04

PROJECT NO: 16W047-01	DESIGNED BY: TODD MOLUP		
PROJECT DATE: 2/20/2017	CHECKED BY: BRADLEY HOPKEY		
CAD DATE: 4/29/2019 3:05:00 PM	DRAWN BY: TODD MOLUP		
CAD FILE: c:\pw_workdir\pw_ie\jcd\d0347972\16W047-01_J04.dgn			

NO	DATE	BY	REVISION DESCRIPTION

Foth

ALICE'S ROAD IMPROVEMENTS (PHASE 5)
SE OLSON DRIVE TO NE HORIZON DRIVE
WAUKEE, IOWA STP-U-8177(621)–70-25; STP-A-8177(623)–86-25; CS-TSF-8177(625)–85-25

WESTBOUND HICKMAN RD TO SOUTHBOUND SE ALICE'S RD DETOUR ROUTE

SHEET NO. J.4