FILE: H:\2015\1505276\DWG\1505276-PRE PLAT.DWG
FILE DATE: 2/20/16 DATE PLOTTED: 2/20/2016 6:29 PM COMMENT:
PLOTTED BY: ERIN ULLENDIKE TECH: ENG:

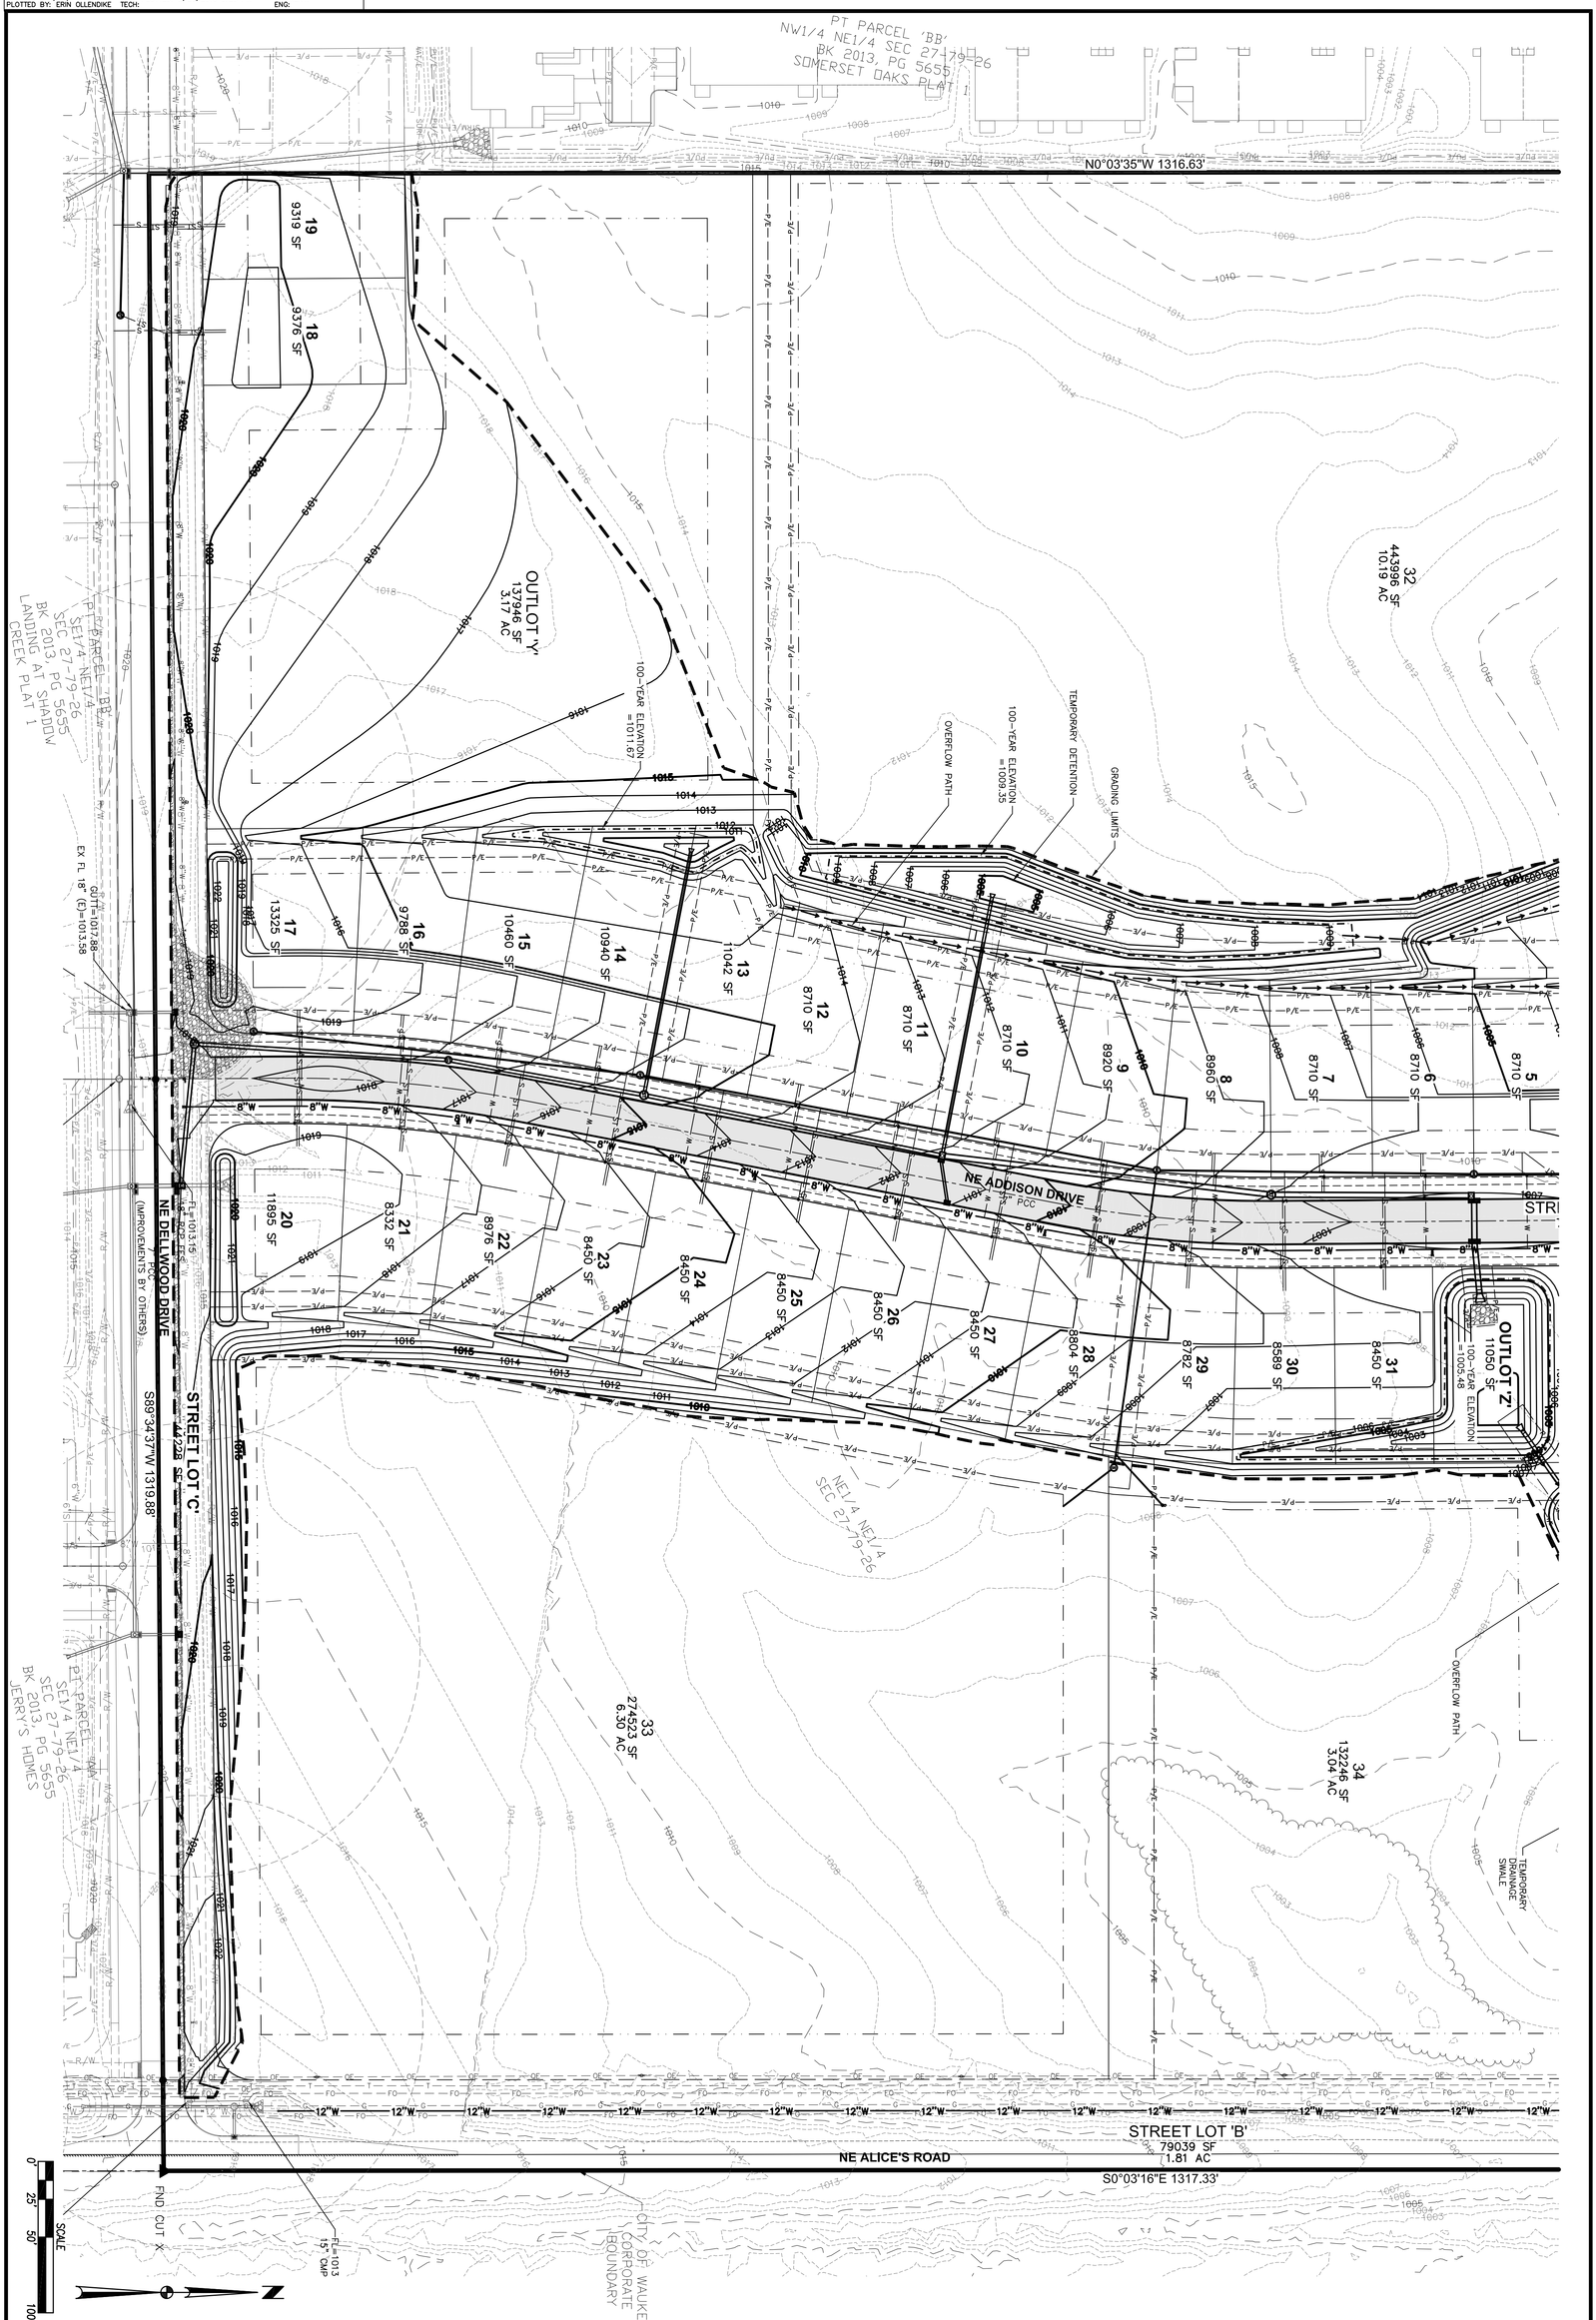

3405 S.E. CROSSROADS DRIVE, SUITE G
GRIMES, IOWA 50111
PHONE: (515) 369-4400 FAX: (515) 369-4410

THE LANDING AT SHADOW CREEK PLAT 4
PRELIMINARY PLAT

WAUKEE, IOWA

CIVIL DESIGN ADVANTAGE | ENGINEER: EKO | EI: JJN

REVISIONS	DATE
SECOND SUBMITTAL	02/18/16
FIRST SUBMITTAL	12/15/15

1505.276

4 / 4