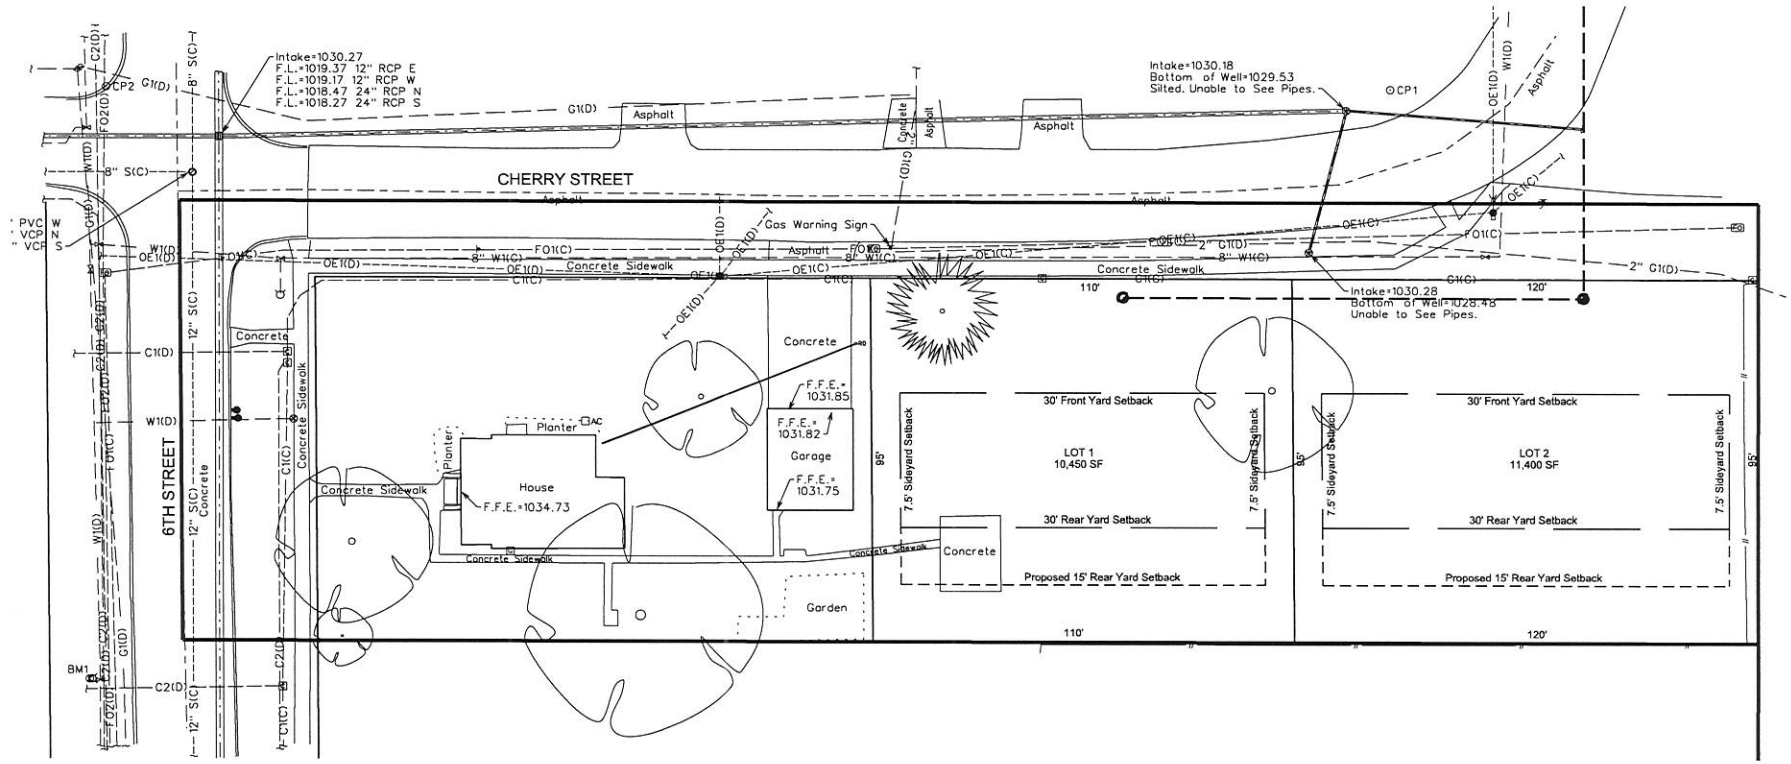

SNYDER & ASSOCIATES

0 25 50
FEET

N

Setback Variance Exhibit

605 6th Street | Waukee, IA | 06/07/2018